

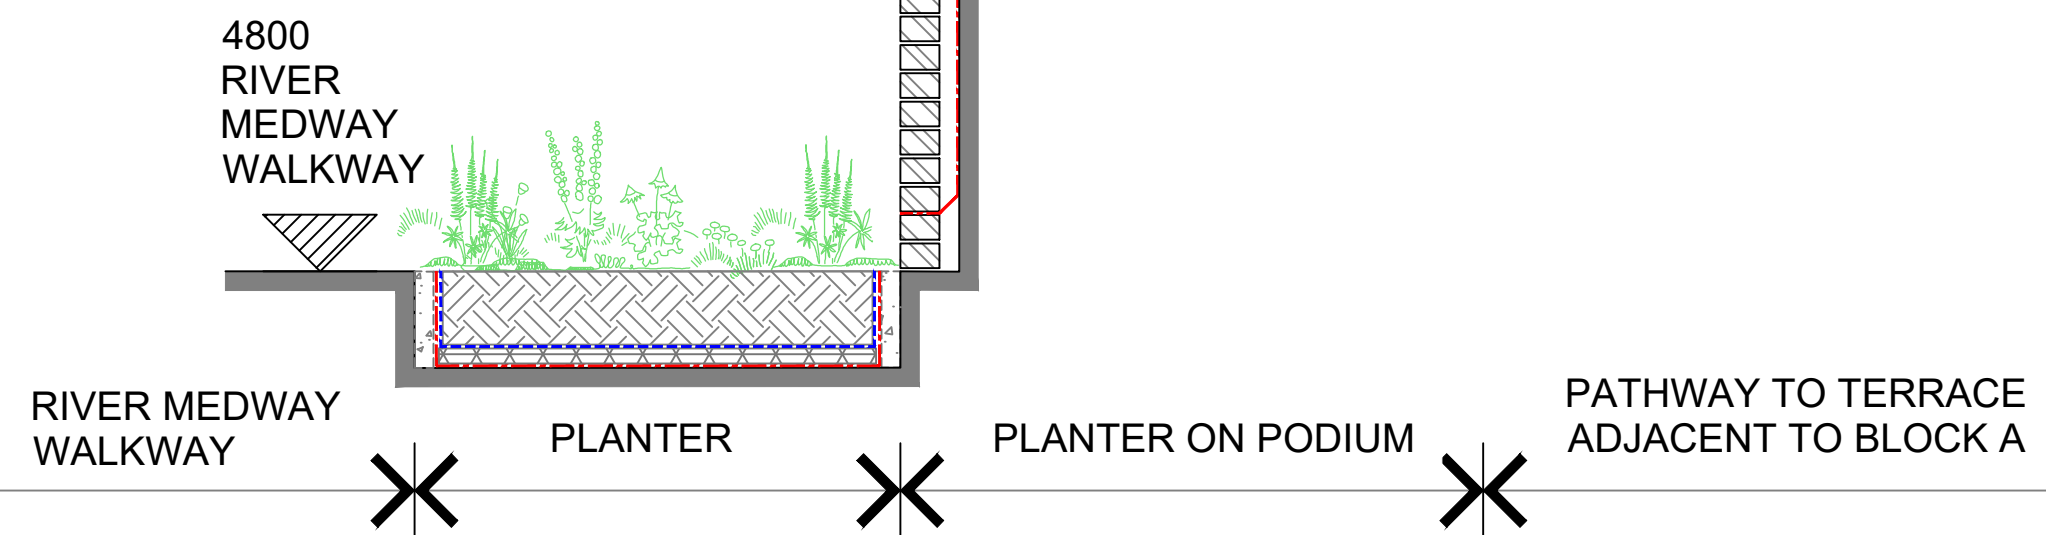



02 RIVER MEDWAY WALKWAY ELEVATION
678 SECTION THROUGH ACCESSIBLE RAMP PART 2 of 2
SCALE 1:50

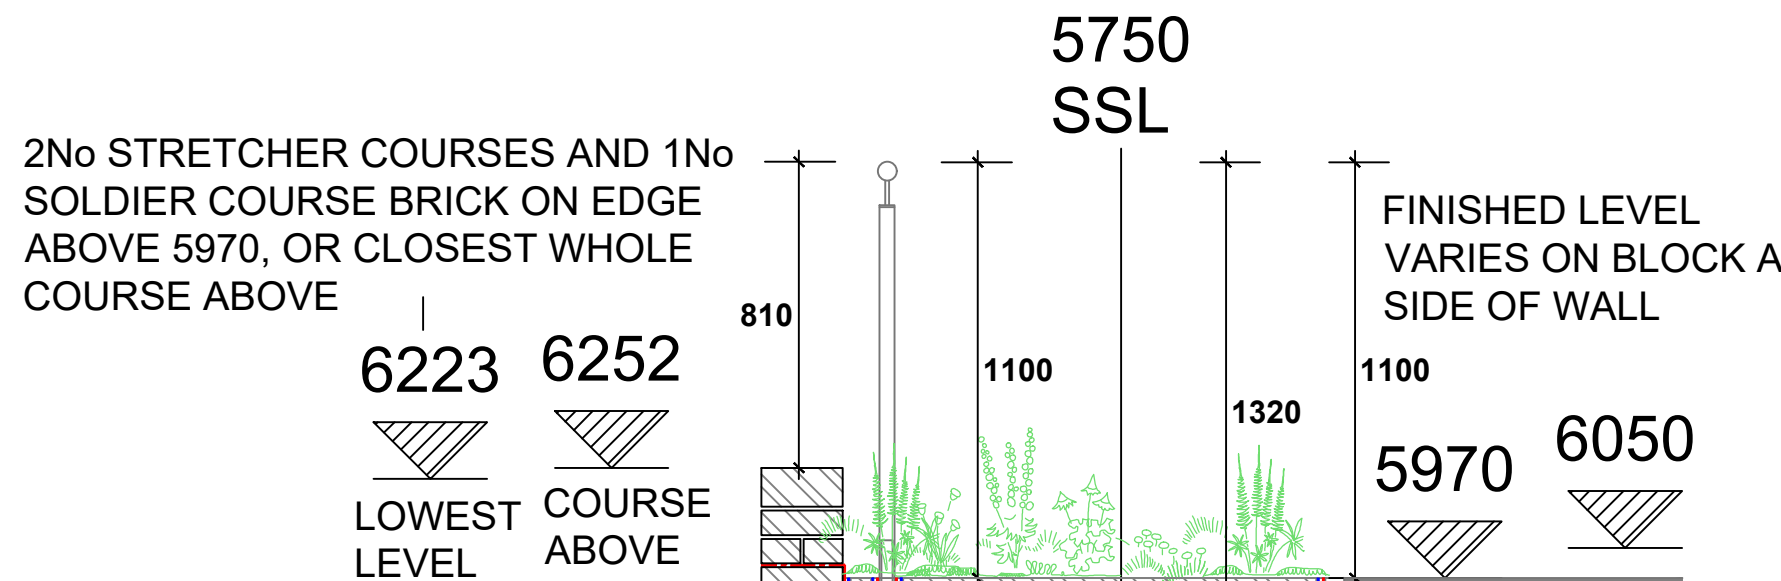


06 RIVER WALK SECTION THROUGH WALL ON EDGE OF PODIUM
678 BETWEEN PLANTER AND BLOCK A TERRACE
SCALE 1:20

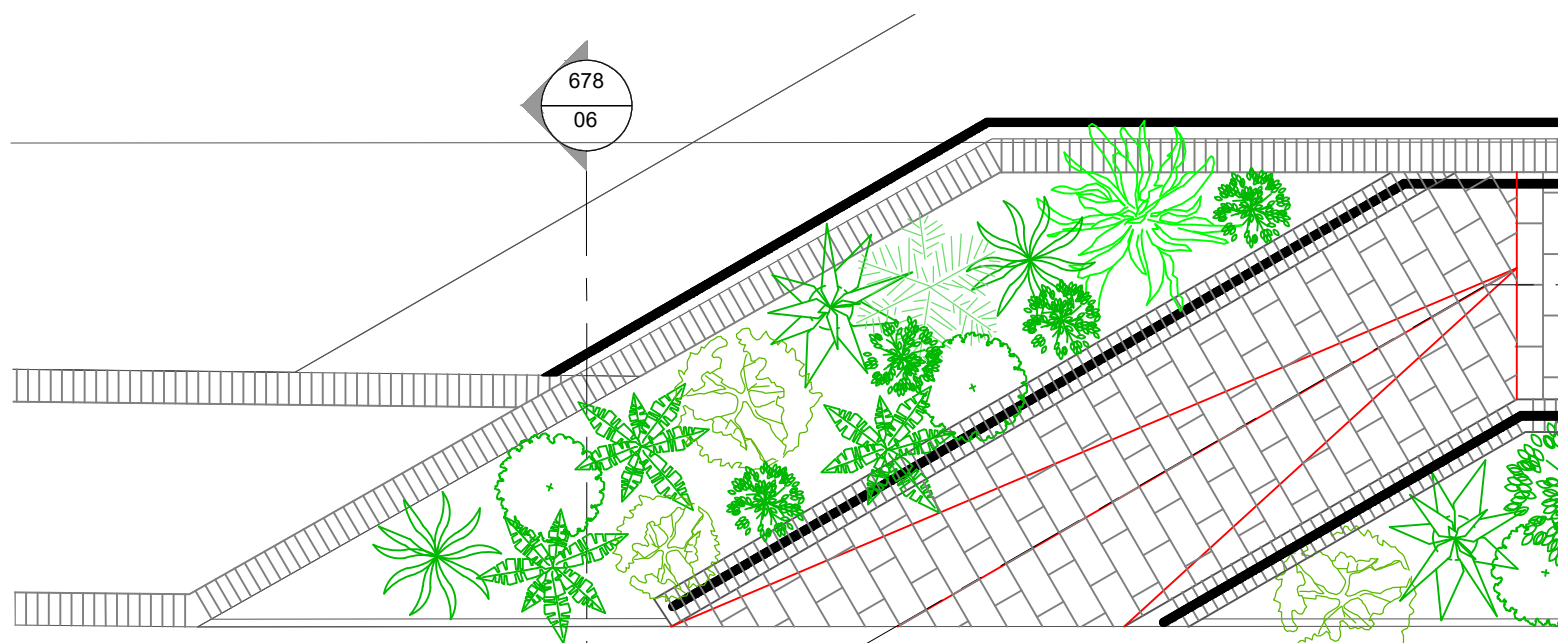


05 10 RIVER MEDWAY WALKWAY PLAN
678 681 PART 2 of 2
SCALE 1:50

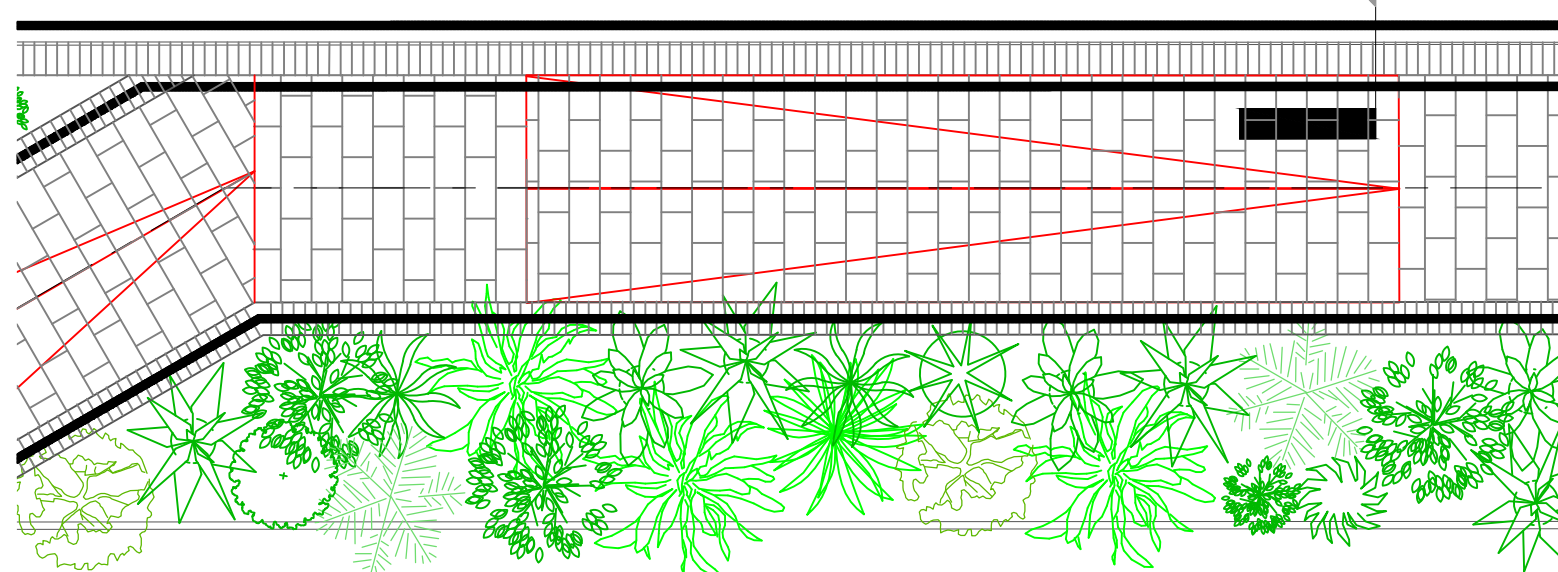

04 11 RIVER MEDWAY WALKWAY PLAN
678 681 PART 1 of 2
SCALE 1:50

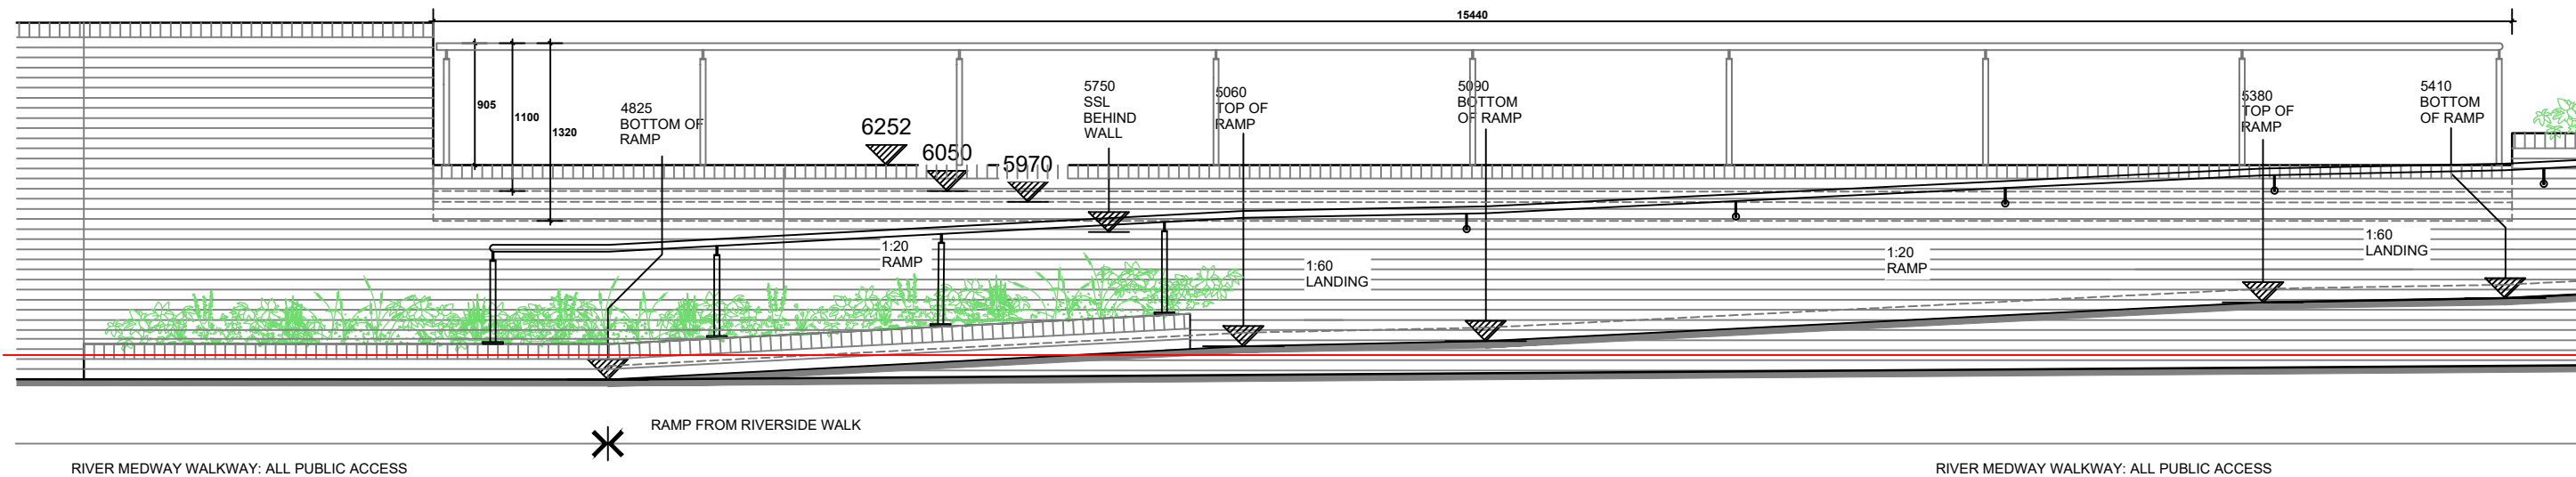

01 RIVER MEDWAY WALKWAY ELEVATION
678 SECTION THROUGH ACCESSIBLE RAMP PART 1 of 2
SCALE 1:50

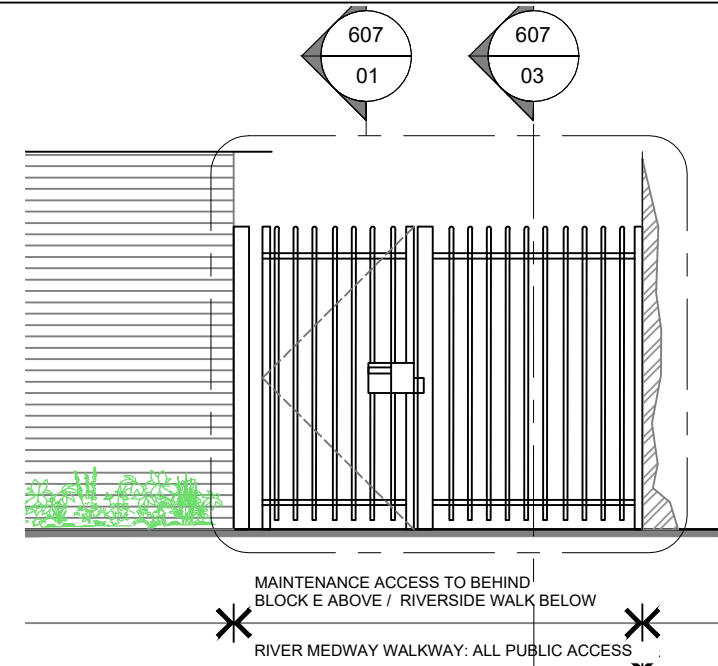


03 GATE ACCESS FENCE FOR MAINTENANCE
678 REAR OF BLOCK E ELEVATION
01 GATE ACCESS FENCE FOR MAINTENANCE
607 REAR OF BLOCK E ELEVATION
SCALE 1:50
SCALE 1:20

© 2024 RAAMP

Notes

- This drawing has been prepared in accordance with the scope of RAAMP's appointment with its client and is subject to the terms and conditions of that appointment. RAAMP accepts no liability for any use of this document other than by its client and only for the purposes for which it was prepared and provided.
- If received electronically it is the recipients responsibility to print to correct scale. Only written dimensions should be used.
- Where applicable Ordnance Survey (c) Crown Copyright 2023

PLANNING BUILDING REGULATIONS

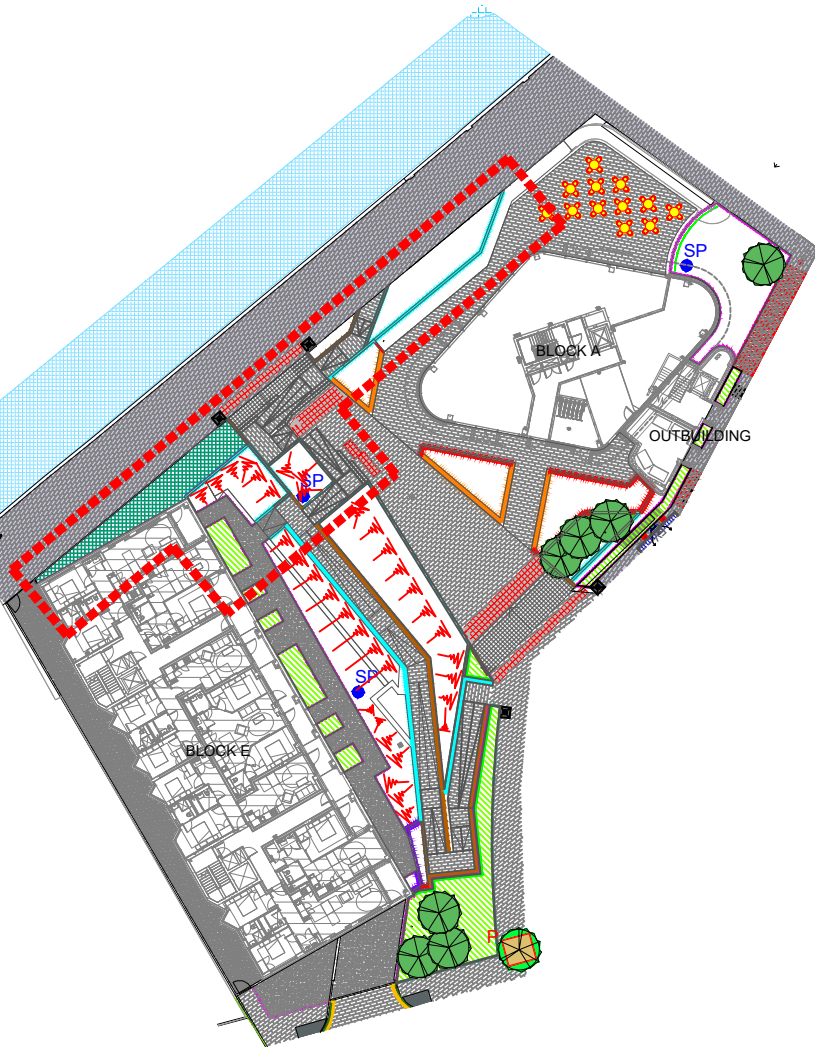

KEY PLAN (FOR LOCATION ONLY)

P6	WALL AND HANDRAIL SHOWN TO BLOCK E FLAT ENTRANCE NEAREST RIVERSIDE WALK PLANTER BRICKWORK RAISED AND EXTENDED FROM BLOCK E REVISED ON ELEVATION BASE OF SHORT RAMP ON PODIUM REVISED	YT	AR	12/04/25
P5	MATERIAL TO EDGES OF RAMP REVISED TO MATCH STEPS. WALL ANGLE OF 82 DEGREES REVISED TO BE ORTHOGONAL. HANDRAILS ADJUSTED. ANGLE AT BOTTOM OF RAMP ON PODIUM ADJUSTED. LEVEL AT BOTTOM OF STEPS RELOCATED GRAPHICALLY (INFORMATION NOT REVISED)	YT	AR	27/03/25
P4	(CYAN REVISION CLOUDS) HANDRAILS AND BRICK RISERS SHOWN. BOTTOM RISER OMITTED. LEVEL OF RIVERSIDE WALK ADJUSTED	YT	AR	27/02/25
P3	FORMAL ISSUE TO BUILDING CONTROL (BLUE REVISION CLOUDS) RIVERWALK SIDE STEPS, ADDITIONAL RISER SHOWN. HANDRAILS ADJUSTED. RIVERSIDE RAMP ELONGATED WITHIN SAME AREA TO ALLOW FOR ADDITIONAL 150mm RISE. RIVERSIDE WALK, FENCE BEHIND BLOCK E LOCATION REVISED. REAR OF BLOCK E. CONCRETE STEPS IN MAINTENANCE AREA REVISED. RIVERSIDE UPPER MOST RAMP. LONGER BY 700mm FOR DRAINAGE. ADJACENT RAMP (AT 90 DEGREES) LANDSCAPING AND LOW ANGLED WALL ON PODIUM. ANGLE ADJUSTED TO BOTTOM ON TOWN CENTRE SIDE STEPS	YT	AR	05/01/25
P2	Issue for planning, scale bar shown. Dimensions and notes added as sketched mark-ups issued 02/09/24. Wall to be single brick, handrail behind to be on stub post, handrail into soft landscaping. Detail references on drawing updated, section detail increased in scale to 1:20	YT	AR	09/09/24
P1	First preliminary issue.	YT	AR	14/08/24
Rev	Description	By	CB	Date



REVILL ARCHITECTS
AND
MASTER PLANNERS

T: 07436 393167
E: andrerevill@raamp.co.uk

arb
Architects
Registration
Board

IAECB
building knowledge

Client	MEDWAY DEVELOPMENT COMPANY LTD		
Project	CHATHAM WATERFRONT RIBA STAGE 4		
Title	STEPS AND RAMP FROM RIVERSIDE WALKWAY GA PLAN AND ELEVATIONS		
Status	Drawn By	PM/Checked by	
INFORMATION	YT	AR	
Job Ref	Scale @ A1	Date Created	
18.037	1:20 / 1:50	14/08/24	
RAAMP Drawing / Figure Number		Rev	
18.037-RAAMP-V1-00-DR-L-678-S-P6			